- Wall finish: chipboard
- Room height: 2400 mm
- Area: 23,5 m^2

INCLUDED		
Pos.	Option	Pieces
21j	Radiator Ensto 1000 W (1500W FIN)	2
76a	Window blinds	2

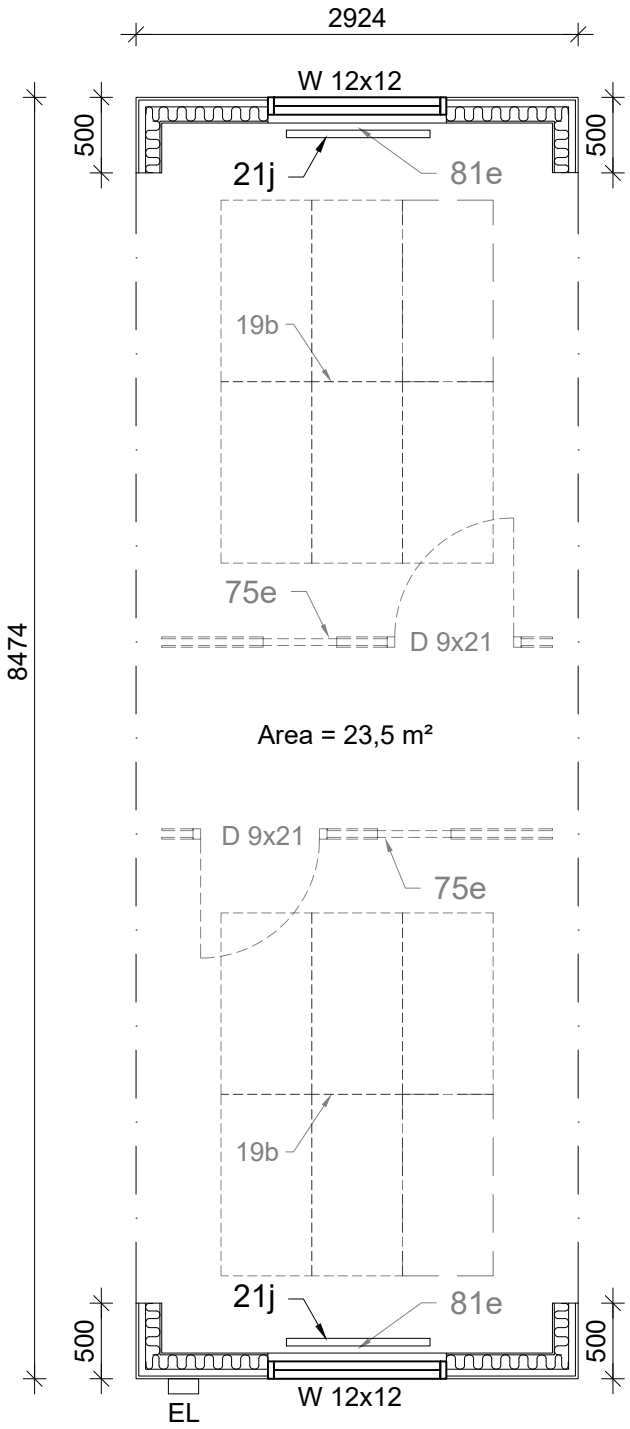

Number of optional items chosen on the order sheet

OPTIONAL		
Pos.	Option	Pieces
19b	YSO290 Suspended sound insulation boards 1800 x 2400	
22a	YSO190 Heat controlling switch	
71n	YCO175 Wall element inside the 9x21 door frame	
75e	YCO200 Partition wall (1 door, 1 glass wall)	
76c	Window steel bars	
81e	Ventilation aggregate Mitsubishi VL-100 E	

Date: 04.11.2019	Env. Class: C	Drawing name: OFFICE EMPTY, BOTH SIDES OPEN	Model: C-20
Rami SE model name: D3			Designer: K.Kets
RAMIRENT		CatClass: MODULE OFFICE ENV-C 8.4M GABLE WALL	Scale: 1:50
			Revision:
			Date of revision: